STATE OF ALABAMA
COUNTY OF BLOUNT

THE BLUE HOLE VILLAGE
PLAT BOOK 5, PAGE 15

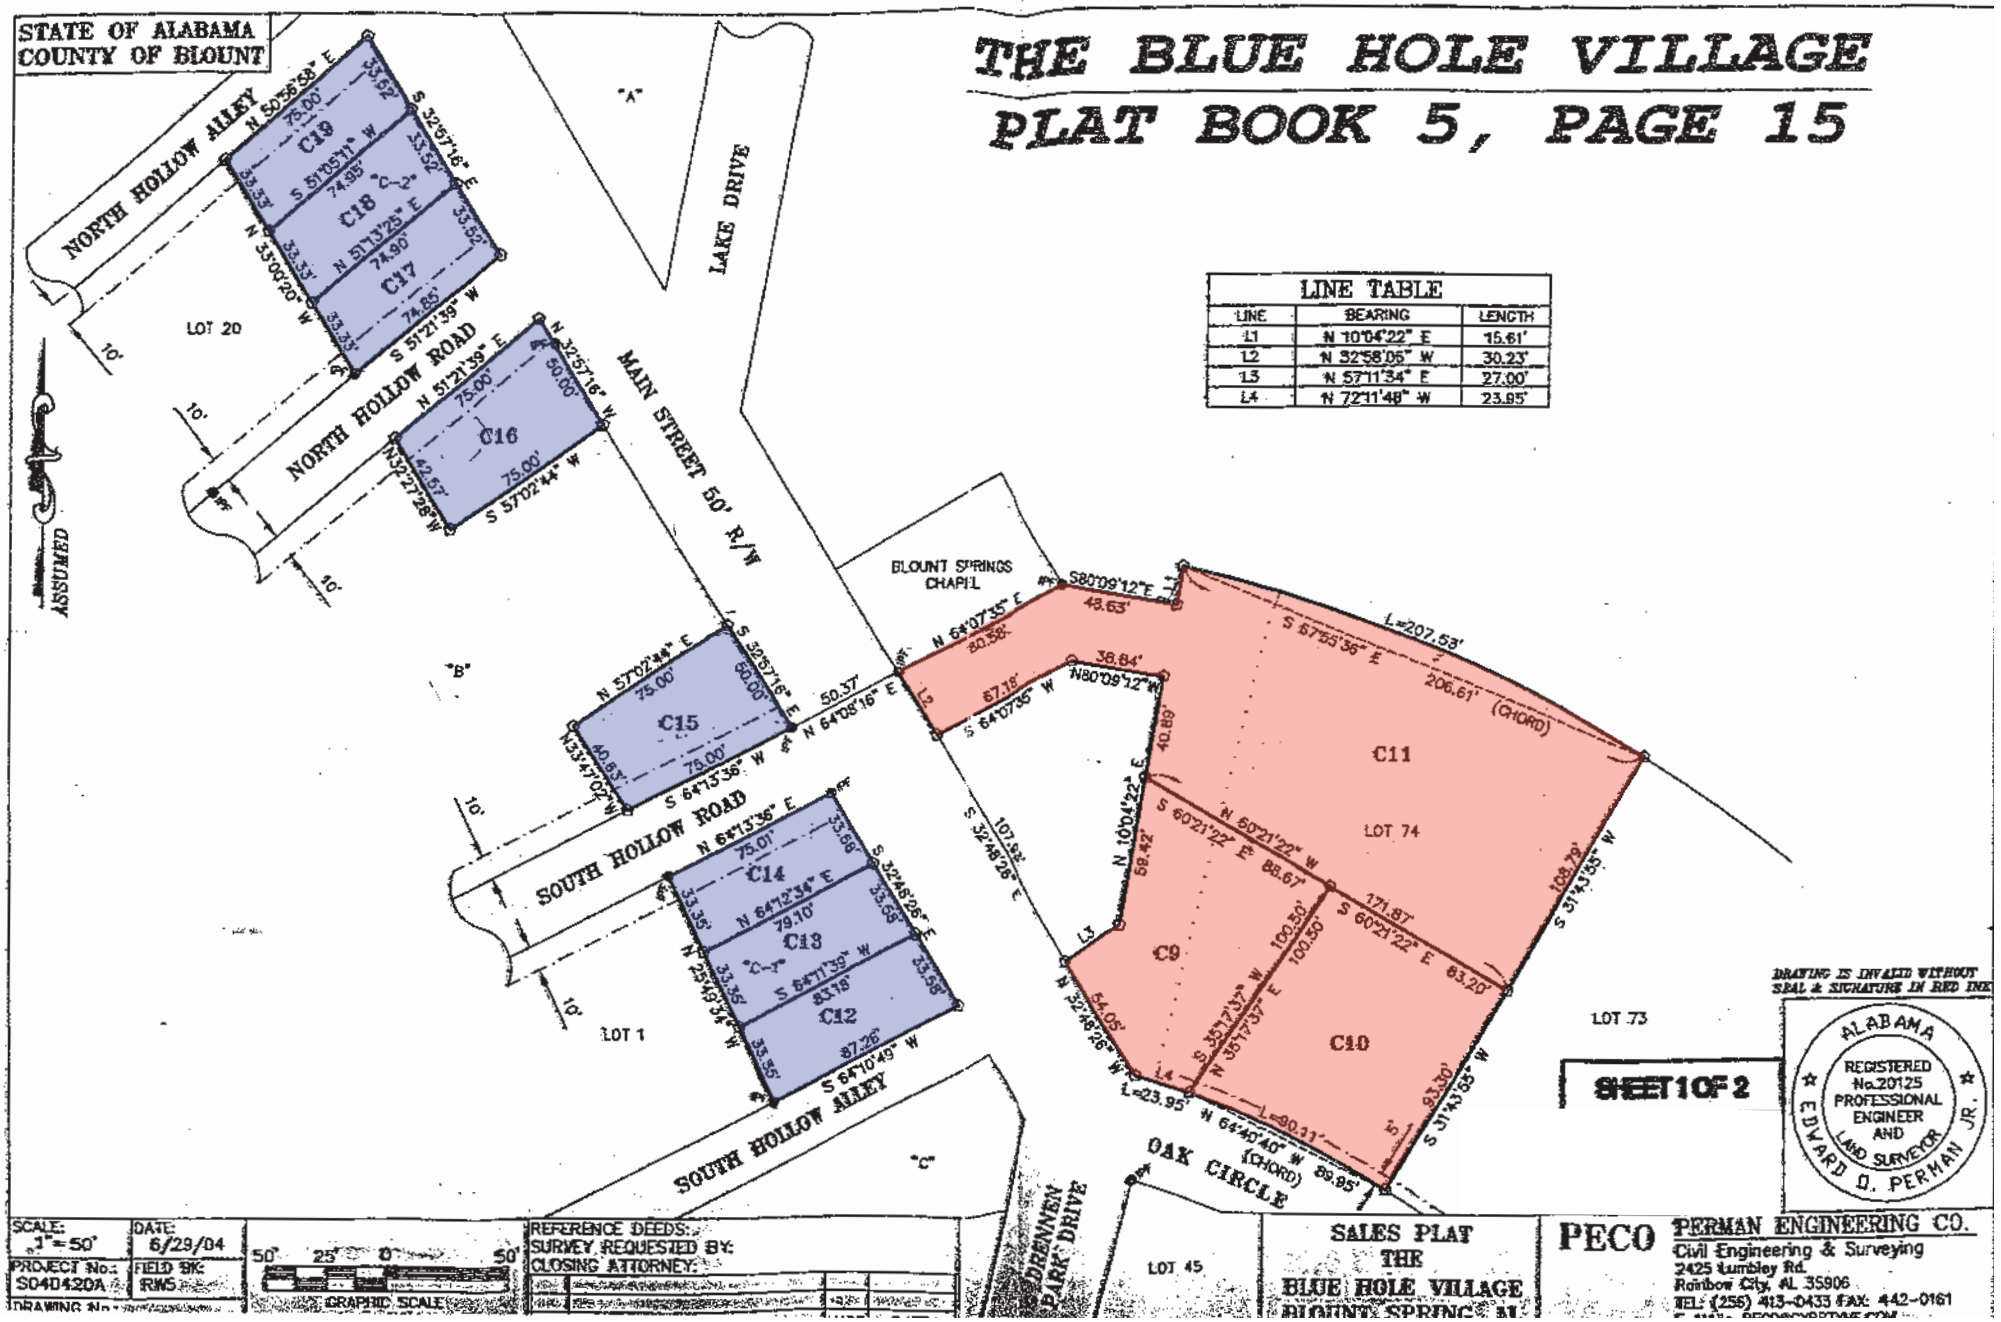

LINE TABLE		
LINE	BEARING	LENGTH
L1	N 10°04'22" E	15.61'
L2	N 32°58'05" W	30.23'
L3	N 57°11'34" E	27.00'
L4	N 72°11'48" W	23.85'

DRAWING IS INVALID WITHOUT SEAL & SIGNATURE IN RED INK

ALABAMA
REGISTERED No.20125 PROFESSIONAL ENGINEER AND LAND SURVEYOR
EDWARD D. PERMAN JR.

SHEET 1 OF 2

SCALE: 1" = 50'	DATE: 6/29/04	REFERENCE DEEDS:	SALES PLAT THE BLUE HOLE VILLAGE BLOUNT SPRINGS, AL
PROJECT No.: S040420A	FIELD BK: RMS	SURVEY REQUESTED BY:	
DRAWING No.:	GRAPHIC SCALE: 50' 25' 0 50'	CLOSING ATTORNEY:	

PECO

PERMAN ENGINEERING CO.
Civil Engineering & Surveying
2425 Lumbley Rd.
Rainbow City, AL 35906
TEL: (256) 413-0433 FAX: 442-0161