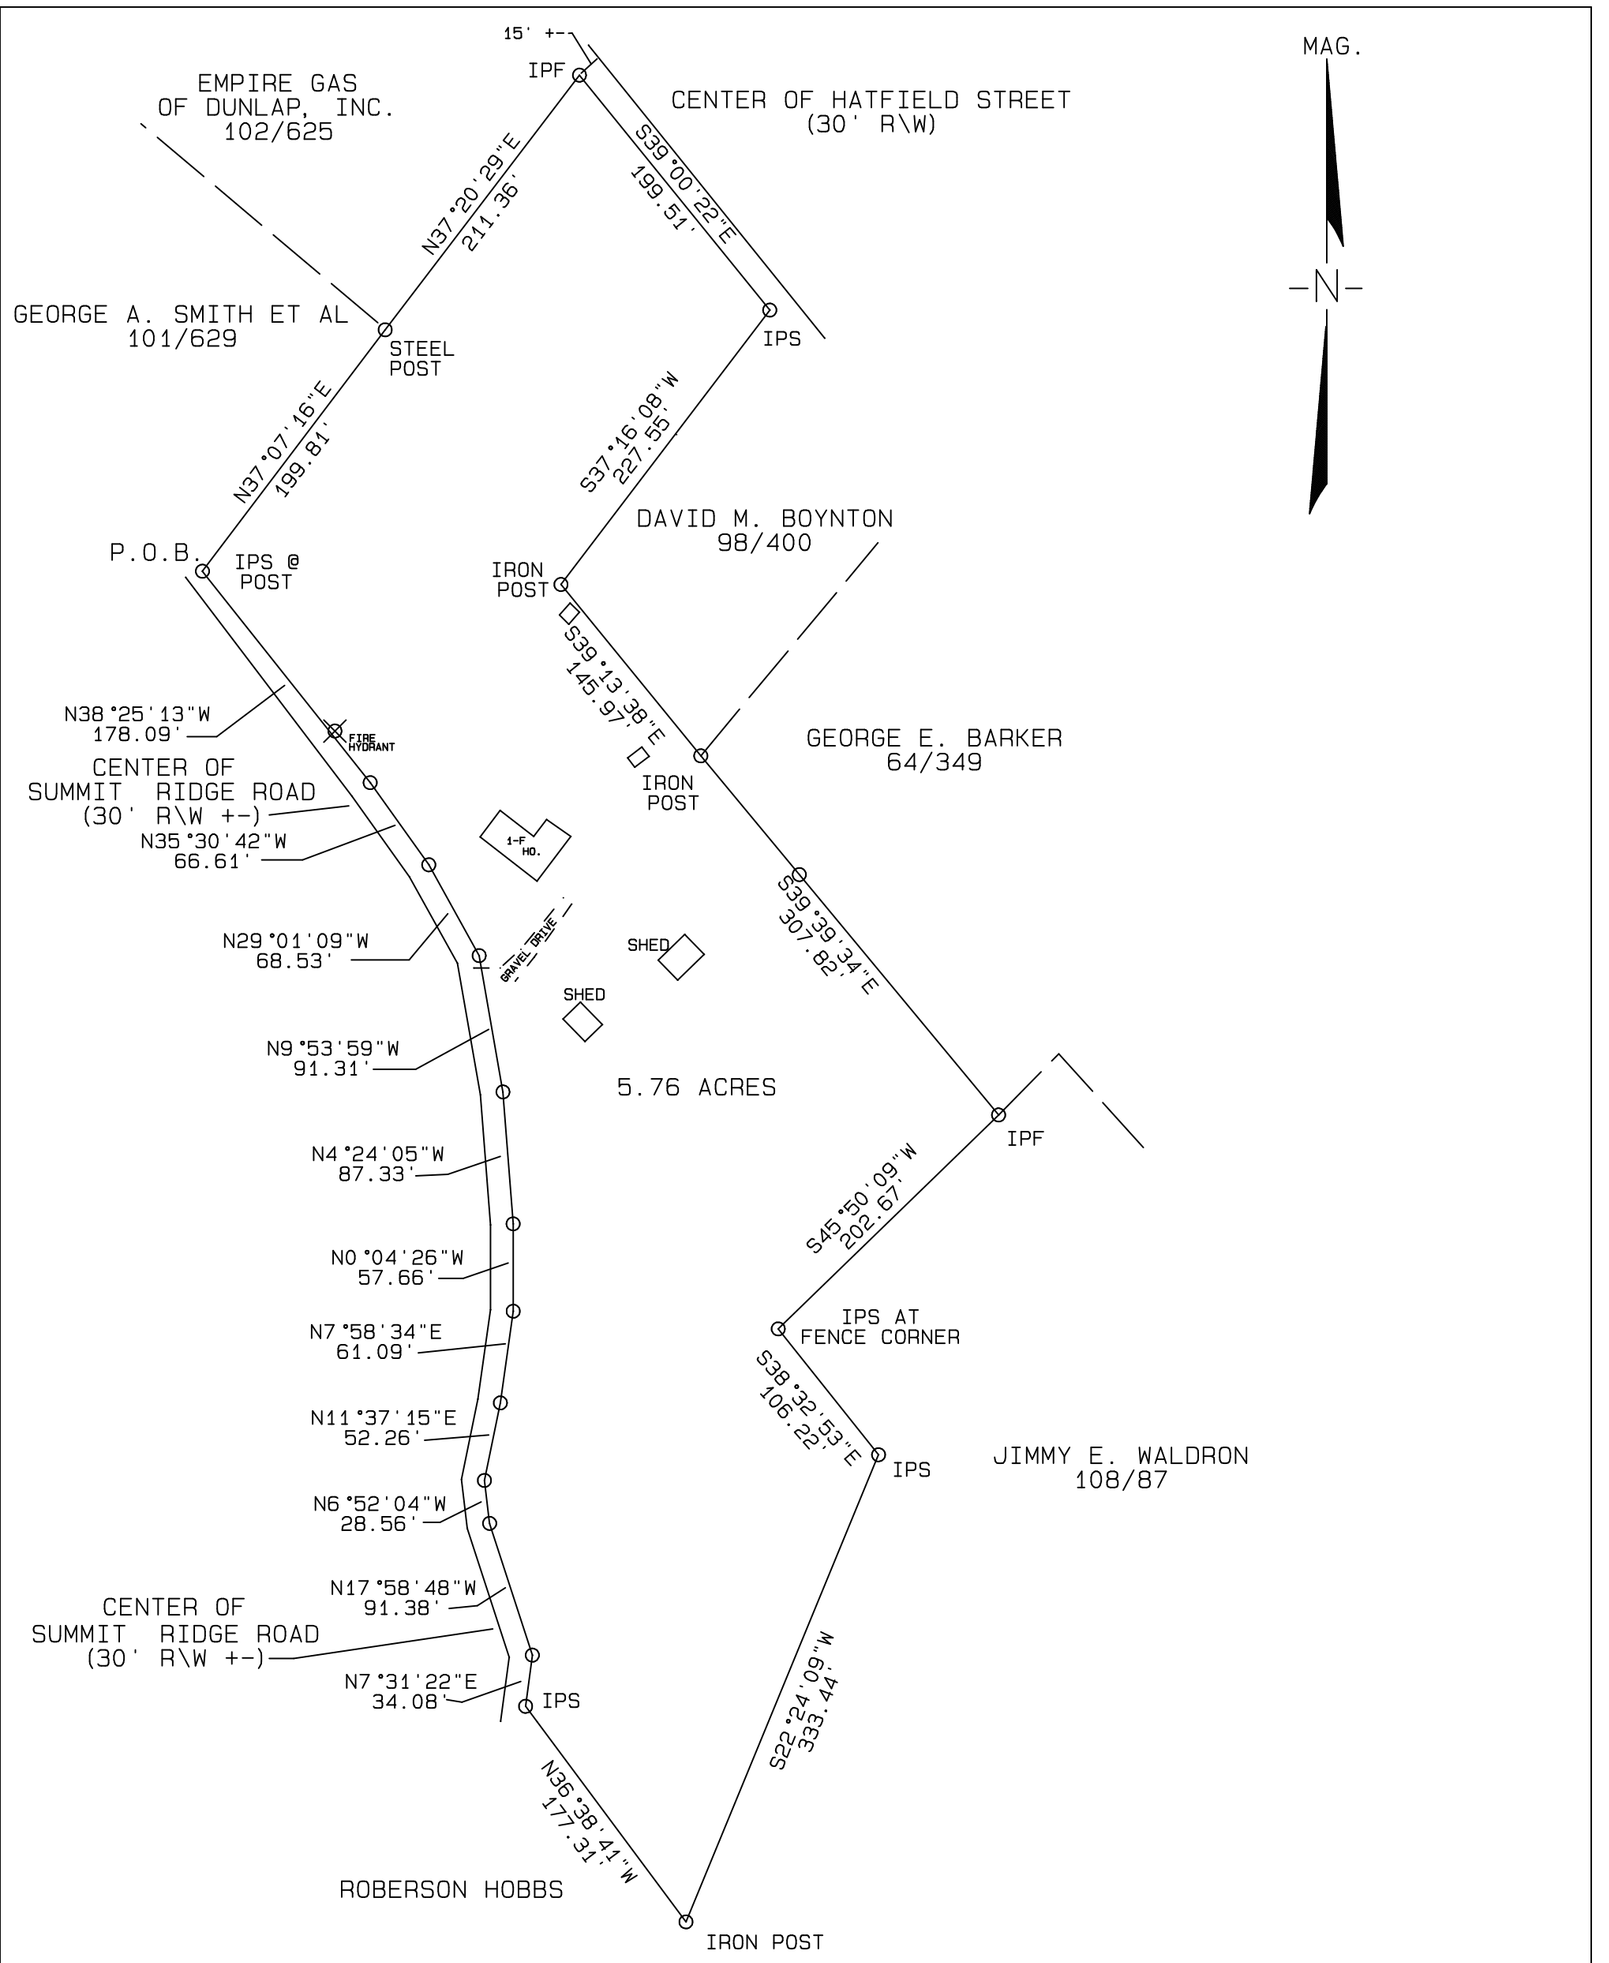

I HEREBY CERTIFY THAT THIS IS A CATEGORY 2 SURVEY AND THAT THE RATIO OF PRECISION OF THE UNADJUSTED SURVEY IS 1 : 10000 AS SHOWN HEREON.

TIMOTHY B. ALTONEN RLS #1707

GRAPHIC SCALE 1"=100'

0 100 200 300

BOUNDARY SURVEY
WAGNER BROTHERS DEVELOPMENT, LLC.
FOURTH CIVIL DIST., SEQUATCHIE CO., TN.
TAX MAP 41P-H, PARCEL 8.00
DEED BOOK 111, PAGE 231, ROSCT.

DATE: 6/2/98
SCALE: 1" = 100'
DRAWN BY: TA
IPF = IRON PIN FOUND
IPS = IRON PIN SET

APPROVED BY:
TIMOTHY B. ALTONEN
P.O. BOX 821
DUNLAP, TN 37327
423-949-4872